

TIRUPATI URBAN DEVELOPMENT AUTHORITY,TIRUPATI

DRAFT ROAD DEVELOPMENT PLAN OF 100' WIDE MASTER PLAN ROAD OF LENGTH 1.50 KM FROM MUNICIPAL CORPORATION, TIRUPATI LIMITS PASSES THROUGH SY. No's. 86, 85, 87, 88, 114, 89, 111, 100, 109, 103 & 102 OF MANGALAM VILLAGE, AND CONNECTS TO THE RTO OFFICE OPPOSITE THE 150-FT ROAD AT SY. No's. 110 & 109 OF MANGLAM VILLAGE, TIRUPATI URBAN MANDAL, TIRUPATI DISTRICT.

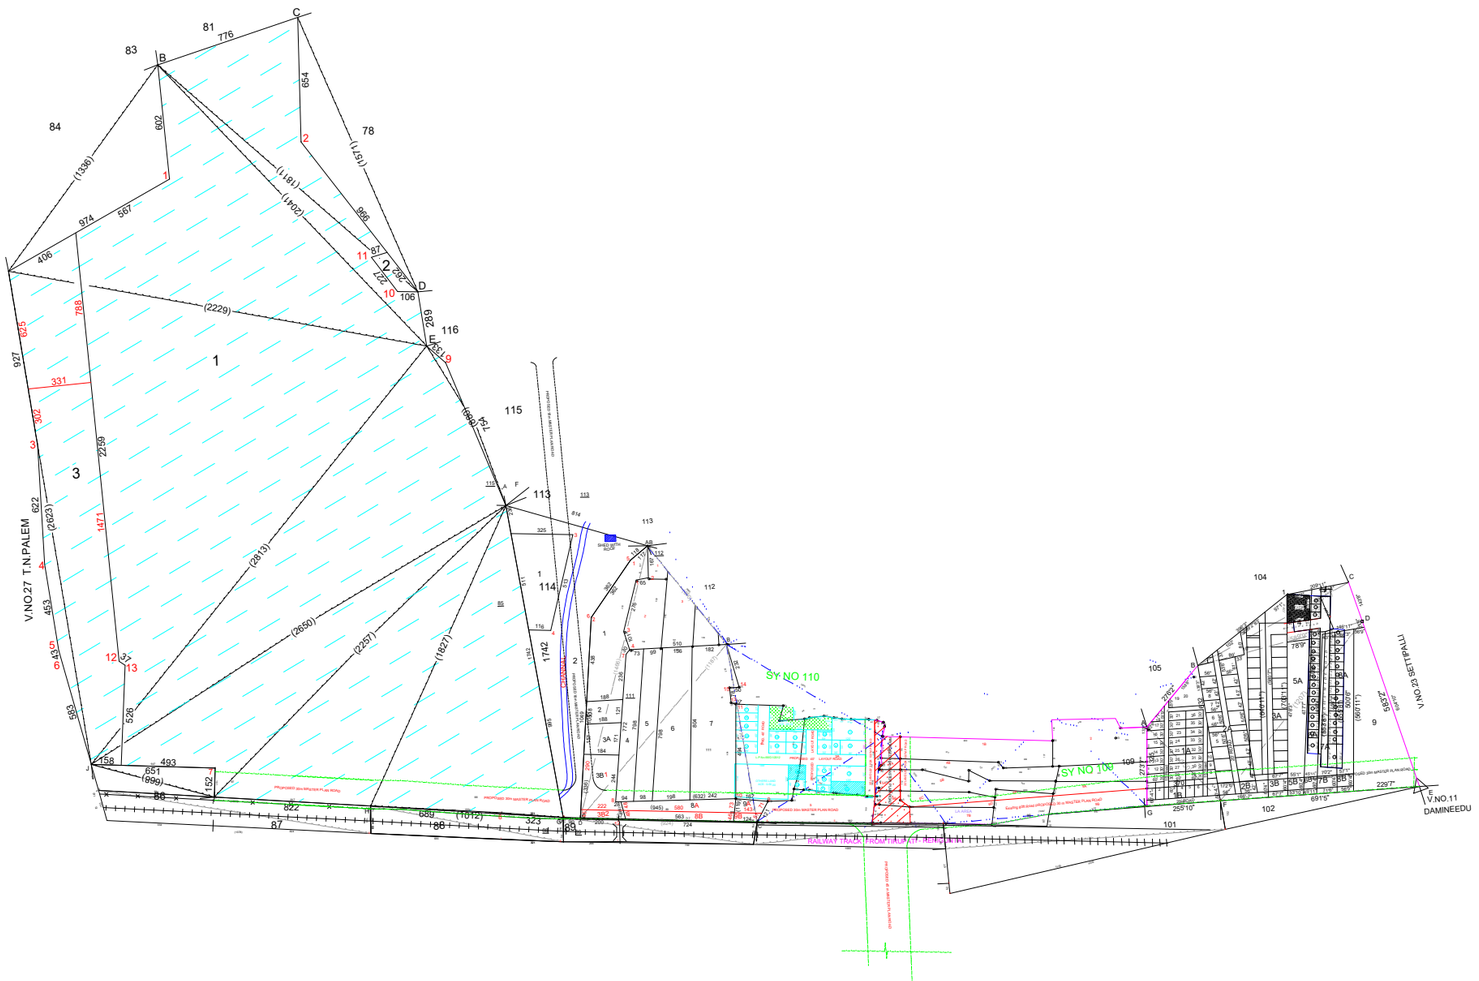

MASTER PLAN EXTRACT OF PROPOSED 100' WIDE ROAD

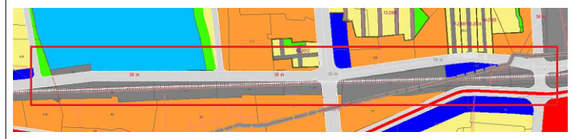

RDP NO. RDP2026/TUDA/MGLM/00007

File No. 1869/G1/2020

S.No	Sy.No	Village Name
1	86	Mangalam
2	85	Mangalam
3	87	Mangalam
4	88	Mangalam
5	114	Mangalam
6	89	Mangalam
7	111	Mangalam
8	100	Mangalam
9	109	Mangalam
10	103	Mangalam
11	102	Mangalam

Legend

- FIELD BOUNDARY
- Proposed MASTER PLAN ROAD
- EXISTING ROAD PORTION
- CULVERT
- CHANNEL
- LAKE
- Approved Layouts
- RailwayBoundary
- Railway Track

SCALE 1:251

TIRUPATI URBAN DEVELOPMENT AUTHORITY,TIRUPATI