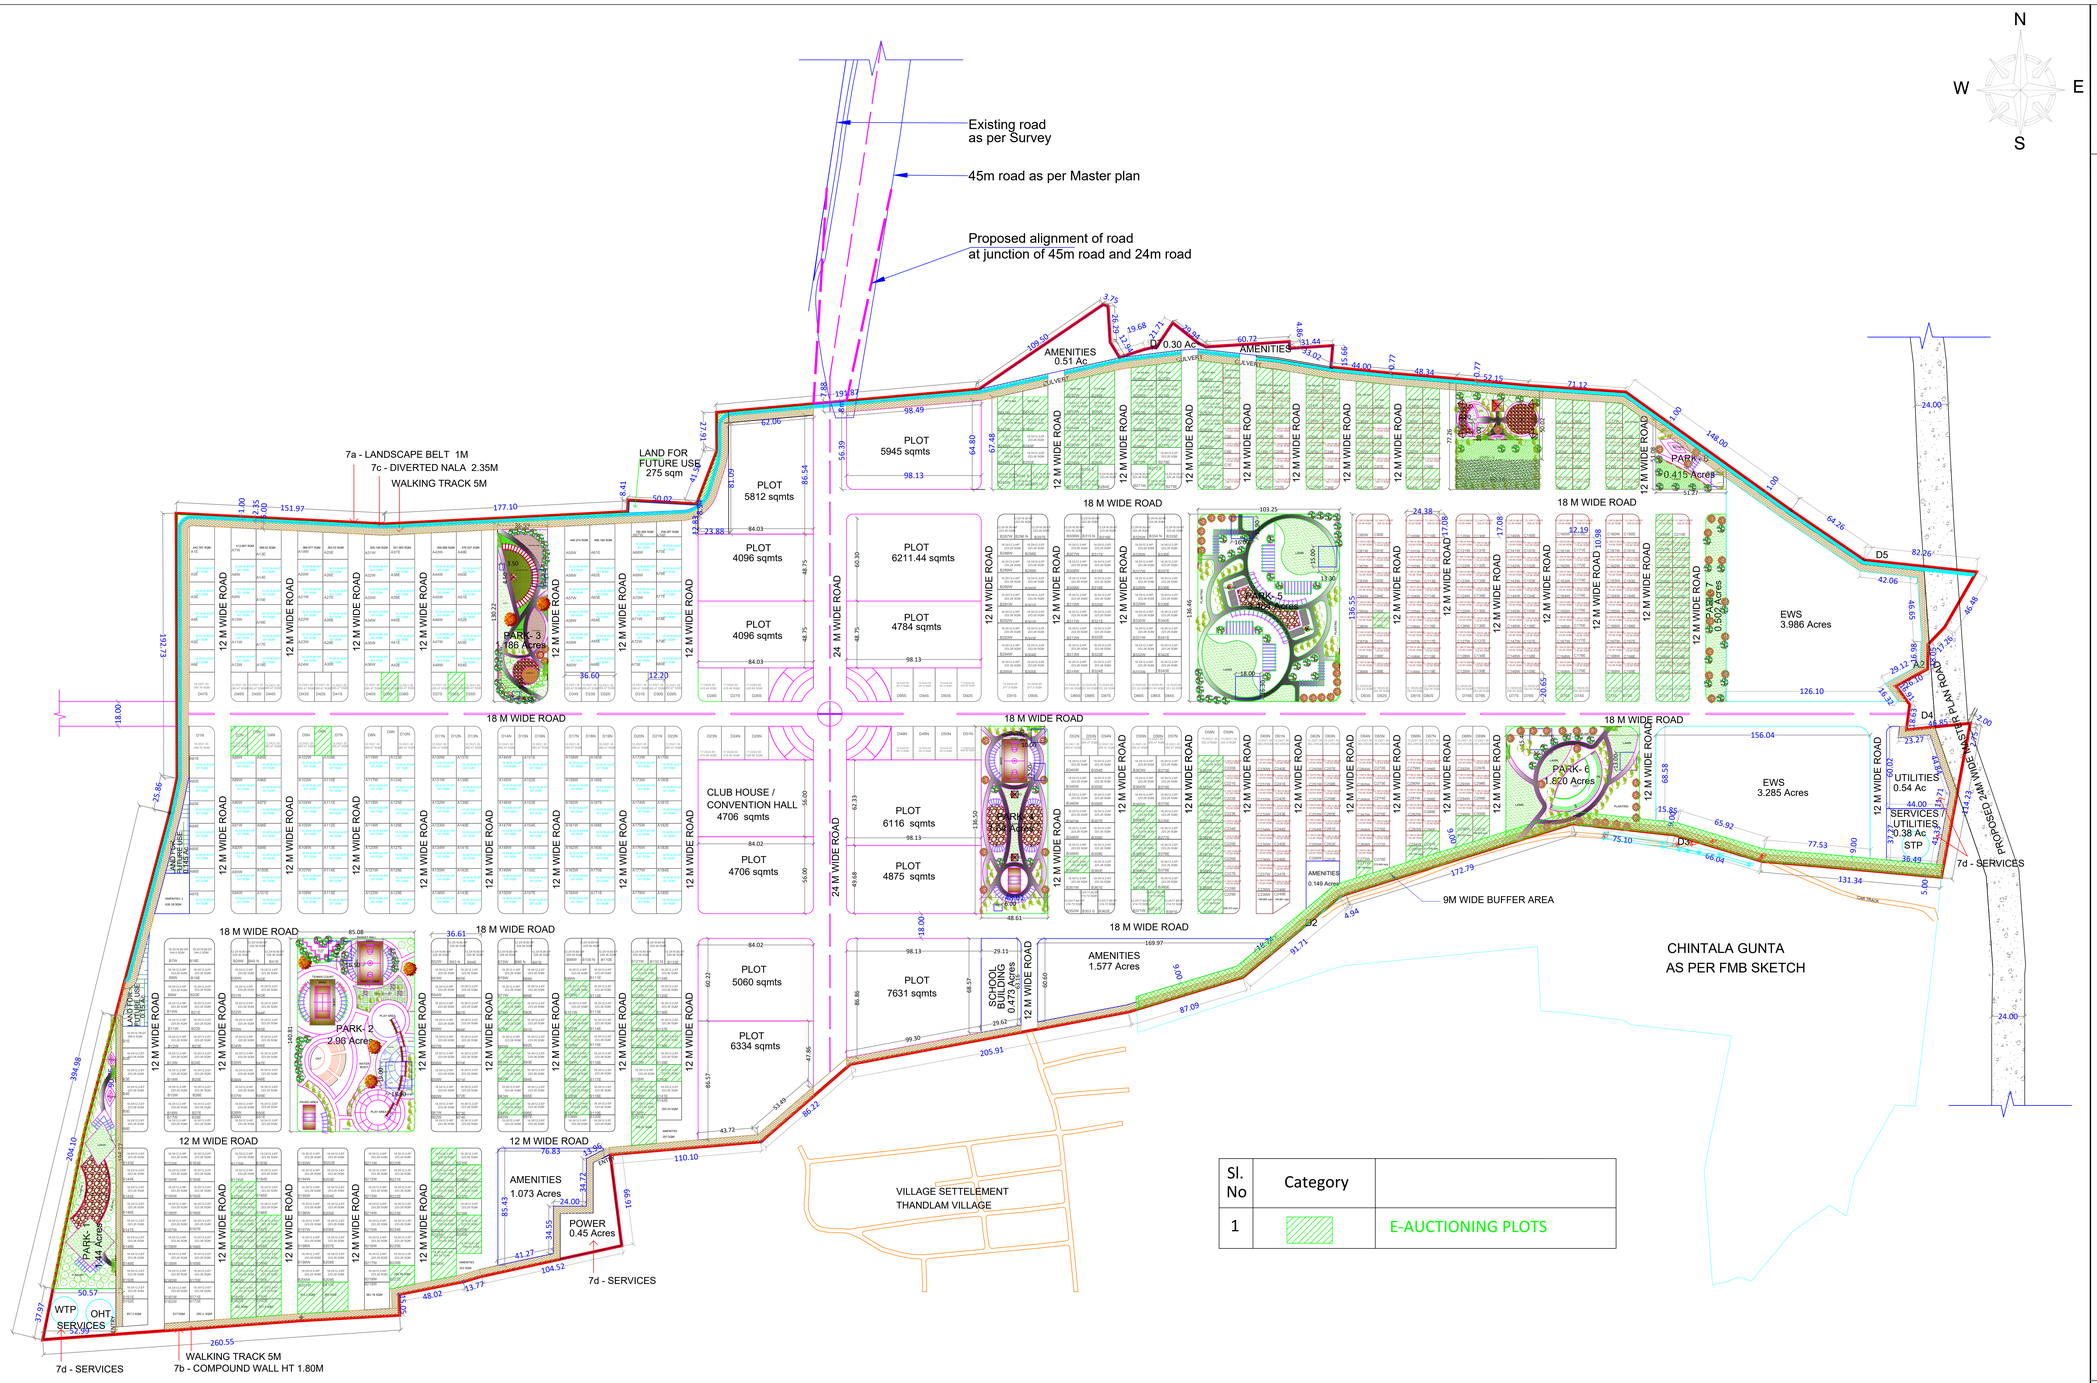


| Sl. No | Category | |
|---|---|---|
| 1 | | E-AUCTIONING PLOTS |

REFERENCE DRAWINGS :

| Revn. | Description | Date | Signature |
|---|---|---|---|

Client : TUDA

Project : PROPOSED PADMAVATHI NAGAR
RENIGUNTA,CHITTOOR DISTRICT

Title : **LAYOUT DEVELOPMENT PLAN**