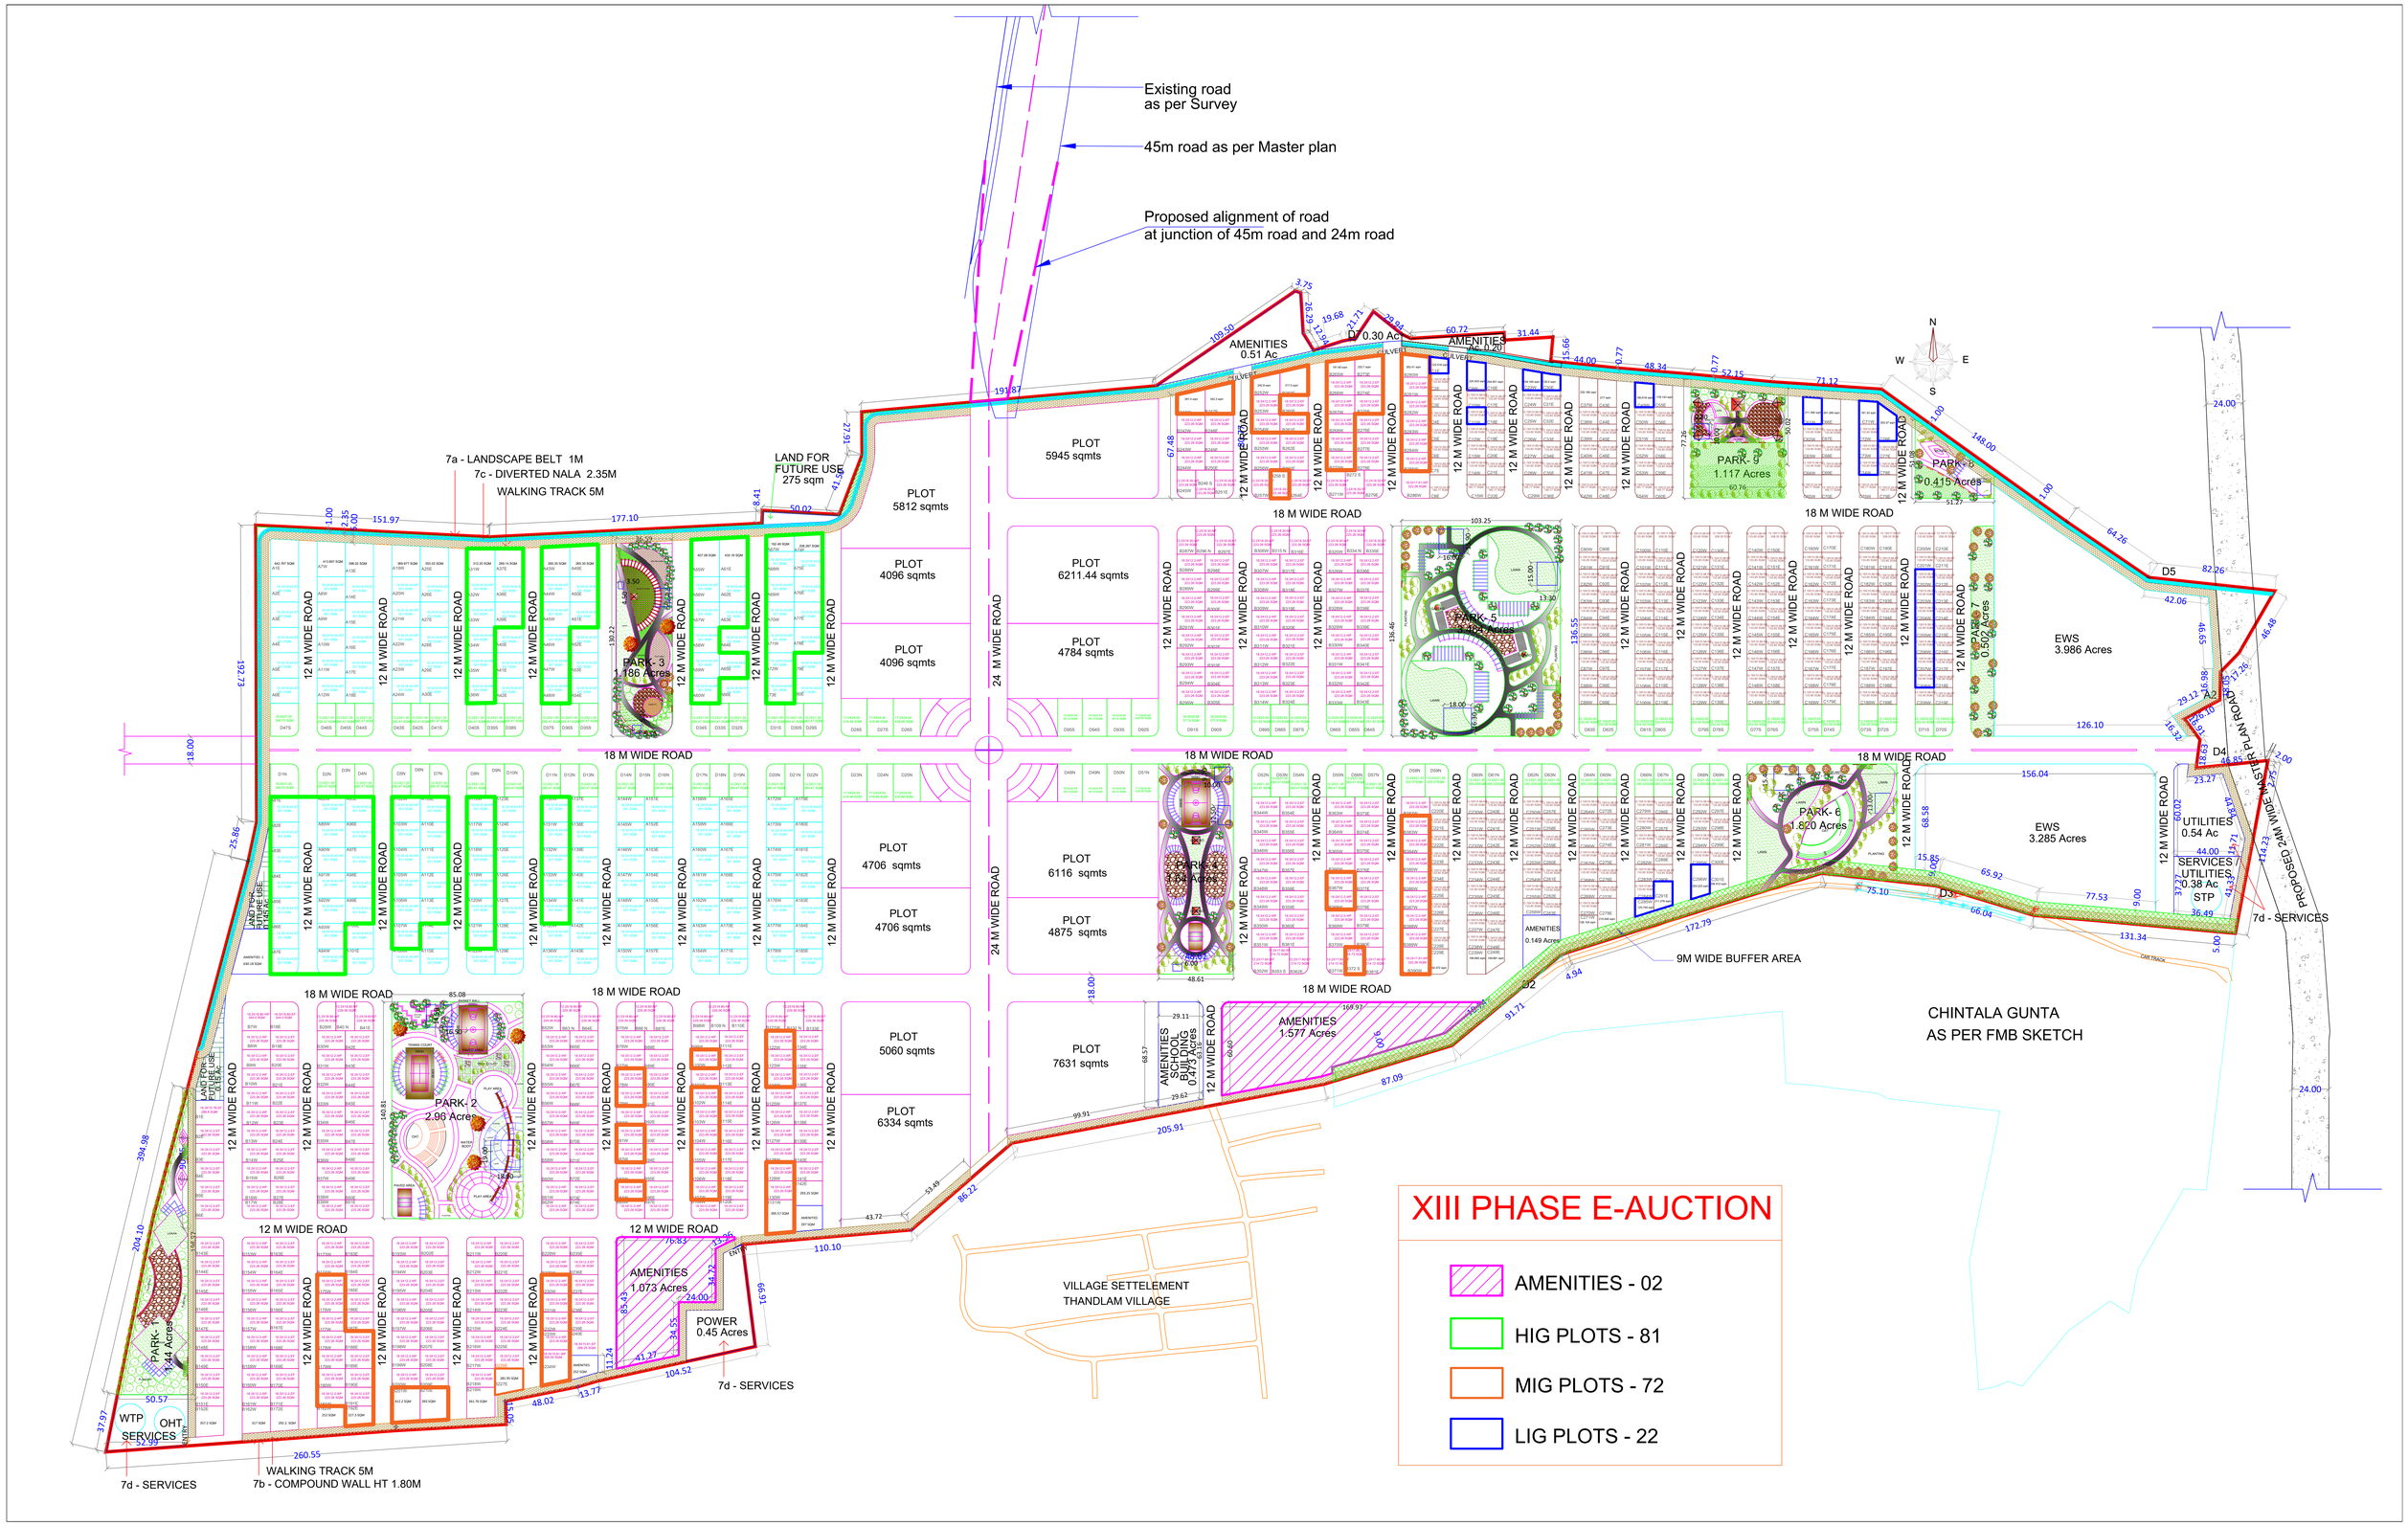
Existing road
as per Survey
45m road as per Master plan
Proposed alignment of road
at junction of 45m road and 24m road
AMENITIES
0.51 Ac
D 0.30 Ac
AMENITIES
0.20 Ac
PARK- 9
1.117 Acres
PARK
0.415 Acres
PARK- 7
0.502 Acres
EWS
3.986 Acres
PARK- 5
PARK- 3
1.86 Acres
PARK- 6
1.820 Acres
EWS
3.285 Acres
UTILITIES
0.54 Ac
SERVICES / UTILITIES
0.38 Ac
STP
PARK- 2
2.96 Acres
PARK- 1
1.44 Acres
AMENITIES
1.073 Acres
POWER
0.45 Acres
AMENITIES
1.577 Acres
AMENITIES
SCHOOL
BUILDING
0.475 Acres
AMENITIES
0.149 Acres
LAND FOR
FUTURE USE
275 sqm
LAND FOR
FUTURE USE
0.15 Ac
LAND FOR
FUTURE USE
0.14 Ac
7a - LANDSCAPE BELT 1M
7c - DIVERTED NALA 2.35M
WALKING TRACK 5M
7d - SERVICES
7b - COMPOUND WALL HT 1.80M
9M WIDE BUFFER AREA
PROPOSED 24M WIDE MASTER PLAN ROAD
CHINTALA GUNTA
AS PER FMB SKETCH
VILLAGE SETTELEMENT
THANDLAM VILLAGE
PLOT
5945 sqmts
PLOT
5812 sqmts
PLOT
4096 sqmts
PLOT
4096 sqmts
PLOT
6211.44 sqmts
PLOT
4784 sqmts
PLOT
4706 sqmts
PLOT
4706 sqmts
PLOT
6116 sqmts
PLOT
4875 sqmts
PLOT
5060 sqmts
PLOT
6334 sqmts
PLOT
7631 sqmts
12 M WIDE ROAD
18 M WIDE ROAD
24 M WIDE ROAD
XIII PHASE E-AUCTION
AMENITIES - 02
HIG PLOTS - 81
MIG PLOTS - 72
LIG PLOTS - 22